TOLERANCE	TAPE MEASURE ±1/16"	CALIPER ±.010"	DRAWING APPROVED		BOM ENTERED		ALLOY	
OVERRIDDEN							COMMENTS	

REV	NOTES

Aluminum-Fence.com
An Outdoor Solutions Company Online Since 1996

888-348-4695

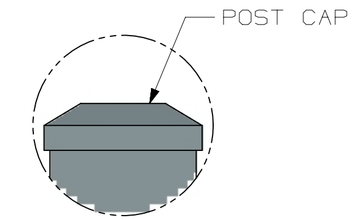

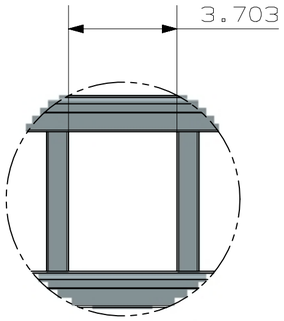

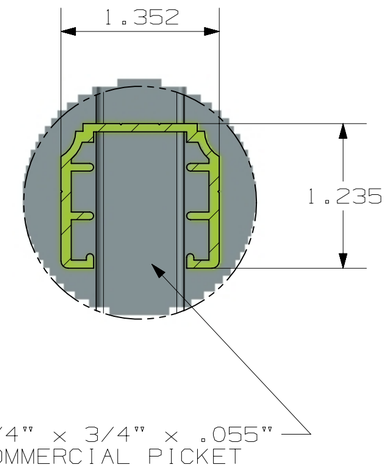

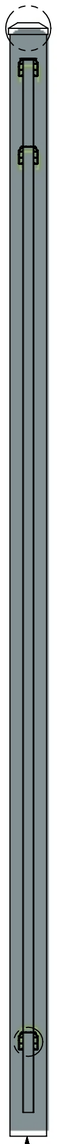

X

POST OPTIONS
2" X 2" X .080" WALL
2" X 2" X .125" WALL
2 1/2" X 2 1/2" X .100" WALL
3" X 3" X .125" WALL

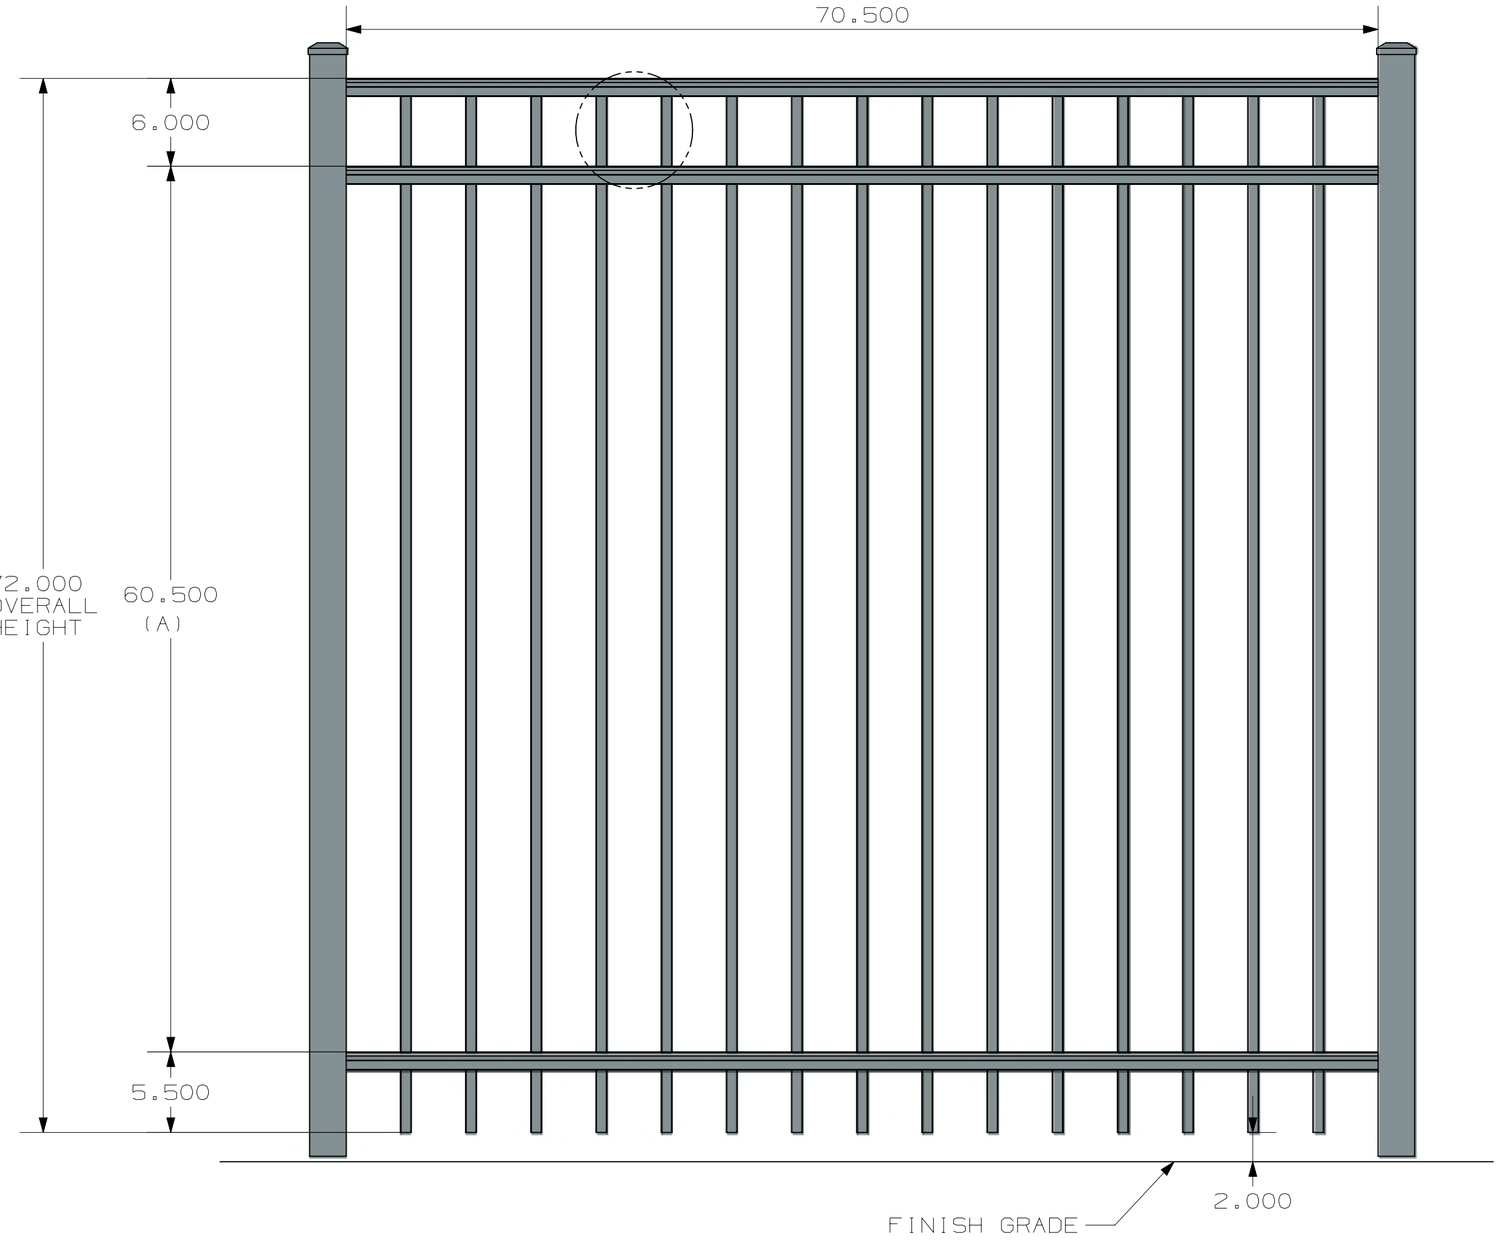

4 RAIL HEIGHT	
HEIGHT	A
3"	24 1/2"
3 1/2"	30 1/2"
4"	36 1/2"
4 1/2"	42 1/2"
5"	48 1/2"
6"	60 1/2"

INSIDE OF POST WIDTH	
NOMINAL	ACTUAL
4"	46.5"
6"	70.5"
8"	94.5

ULTRA ALUMINUM MANUFACTURING, INC
2124 GRAND COMMERCE DR. HOWELL, MI 48855
PHONE (800) 656-4420 ☐ FAX (800) 643-7426

ULTRA FENCING·RAILING

DATE	11-28-2023
REV	2
SHEET	1 OF 1

COMMERCIAL
UAF-200 FLAT TOP
STD BOTTOM
3-RAIL

UAF-200 FLAT TOP STD BOTTOM COMMERCIAL 6X6 3 RAIL

Signature™ ULTRA® LOUVERED PRIVACY ULTRAmax® Defender™ ULTRA® VINYL PRIVACY Estate Collection ULTRA® ALUMINUM PRIVACY ULTRACK™